


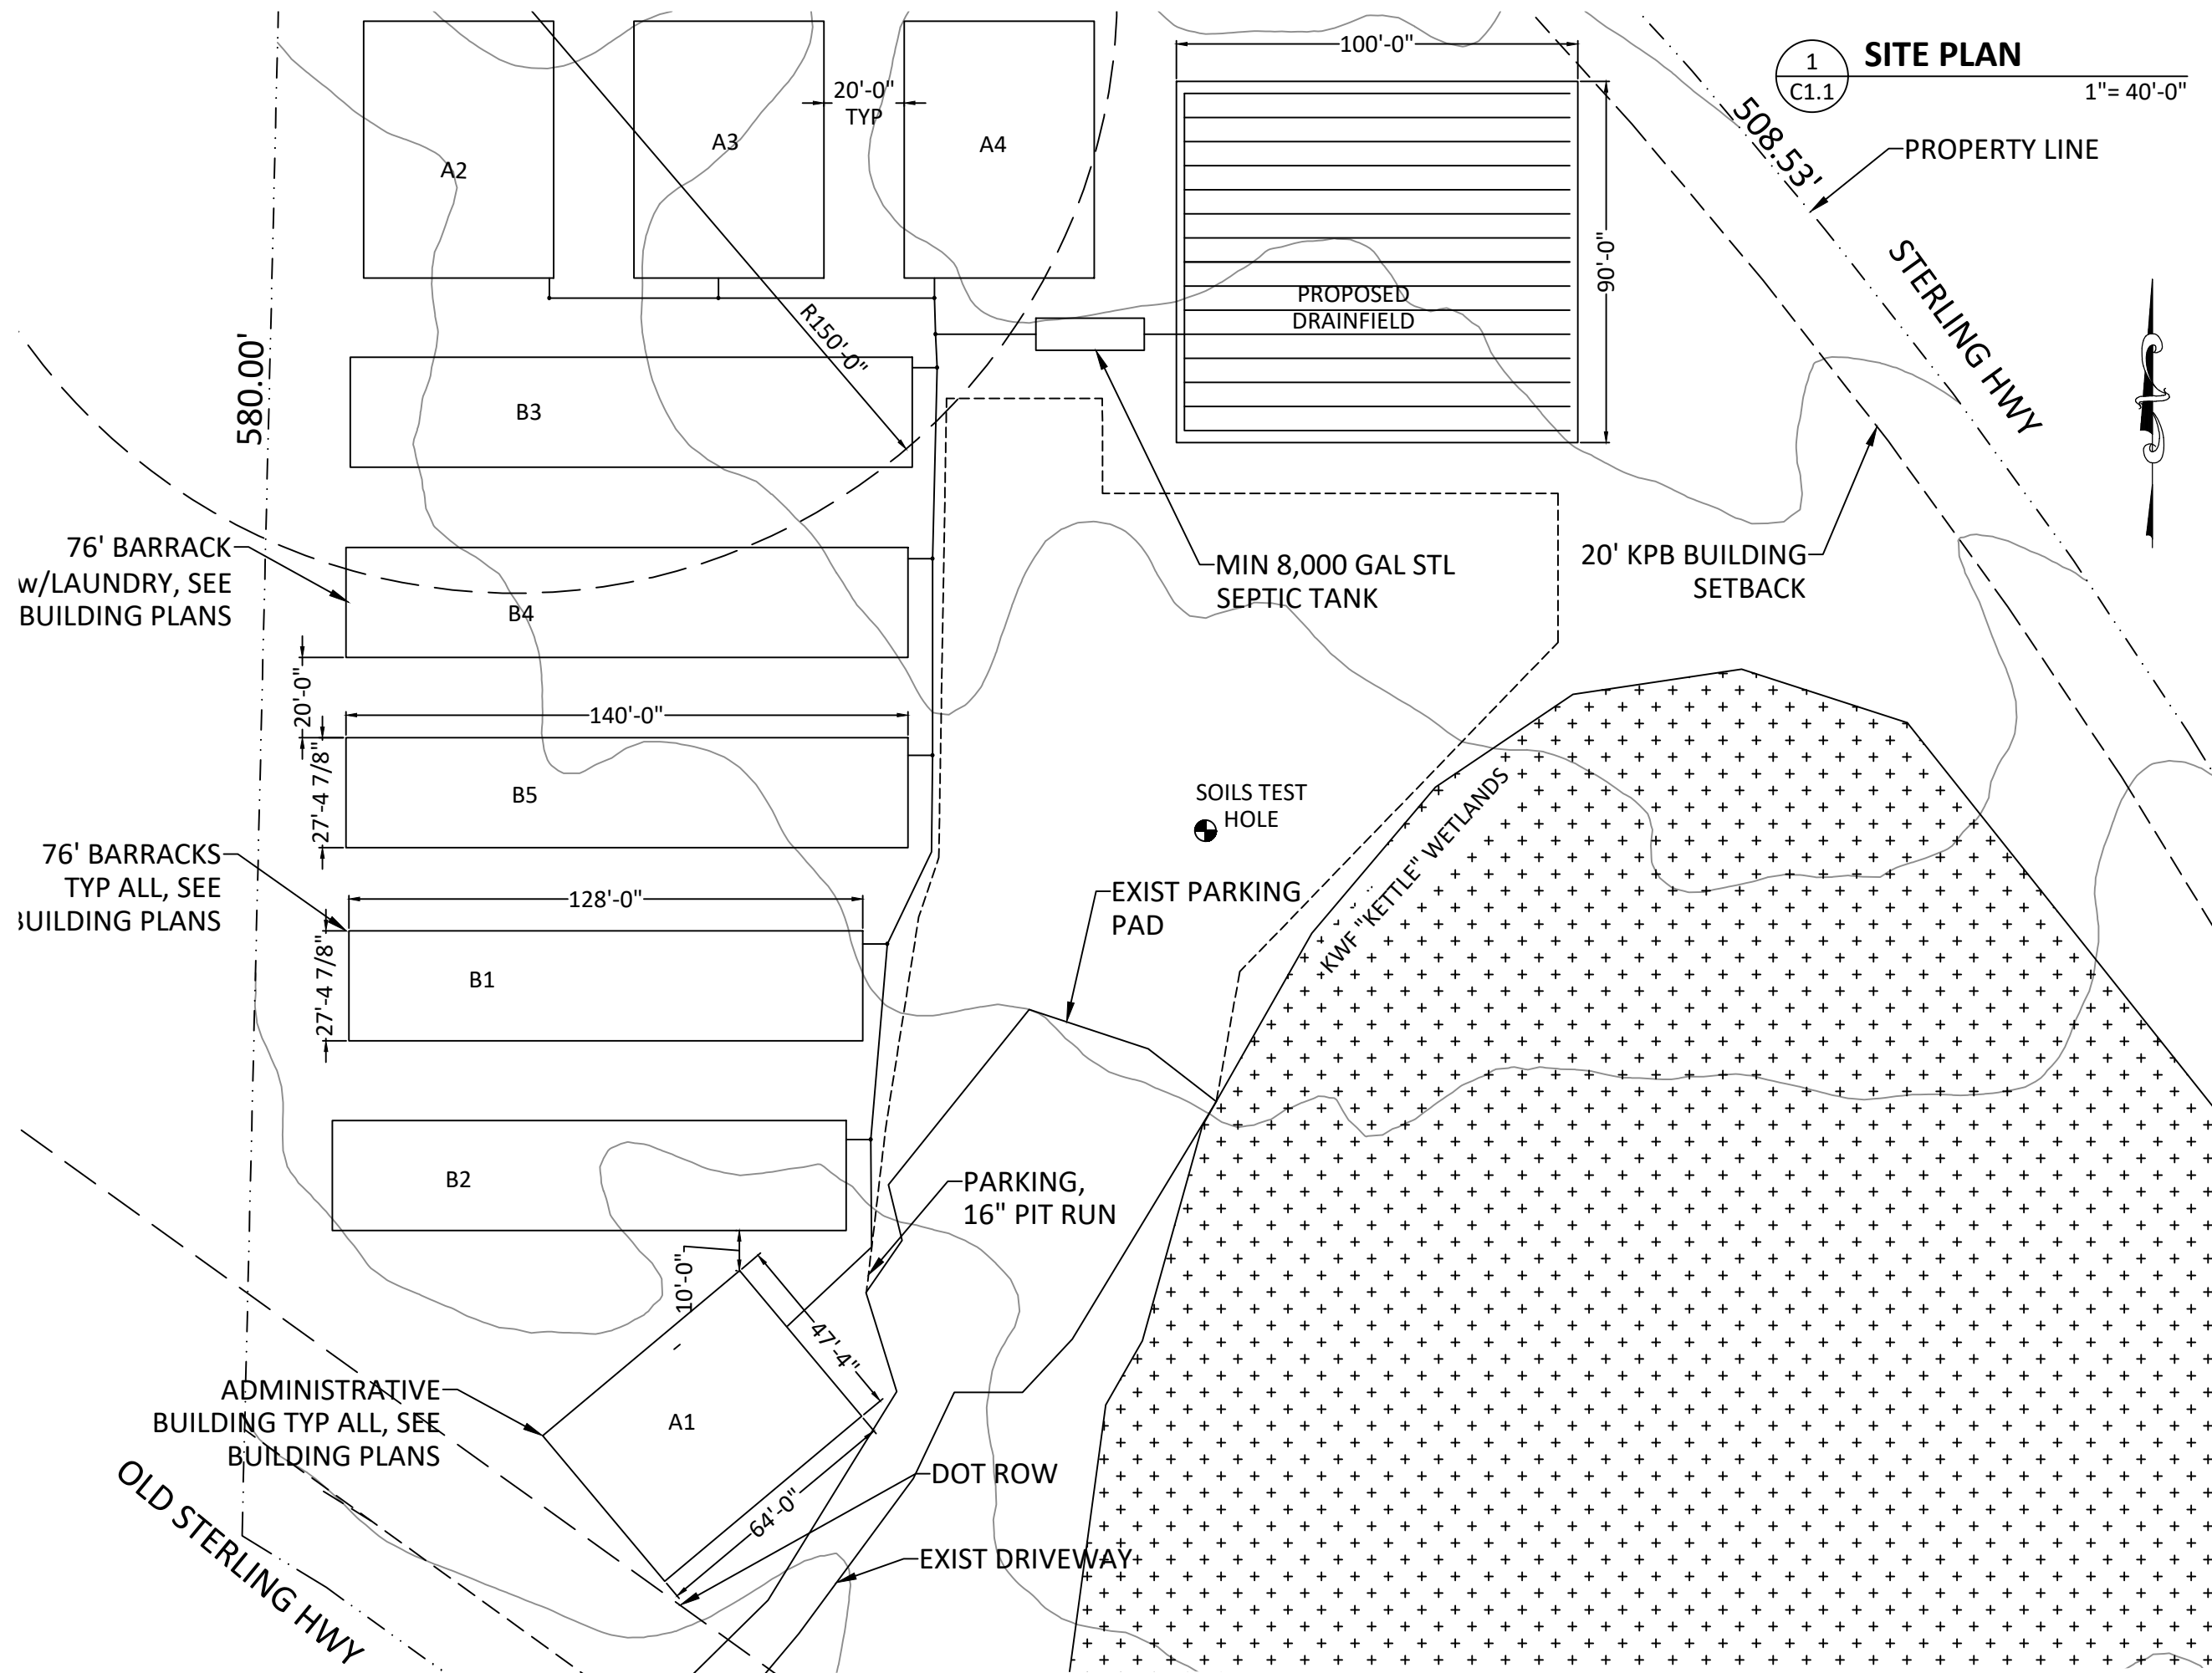

BAYSIDE

ENGINEERING, LLC

4375 KACHEMAK DR.
HOMER, AK 99603
907.299.2266
ERIC.STRUBEN@GMAIL.COM

CLIENT: ANCHOR 907
HAWK HOMER ALASKA
JOB TITLE: WORKFORCE HOUSING

42706 OLD STERLING HWY.,
HOMER, AK 99603

SITE PLAN DETAIL

ENGINEER:	KR	CHECKED BY:	EWS
JOB NO.	Anch	DRAWN BY:	KR
DATE:	09-02-2022		
SHEET NUMBER			

C1.2