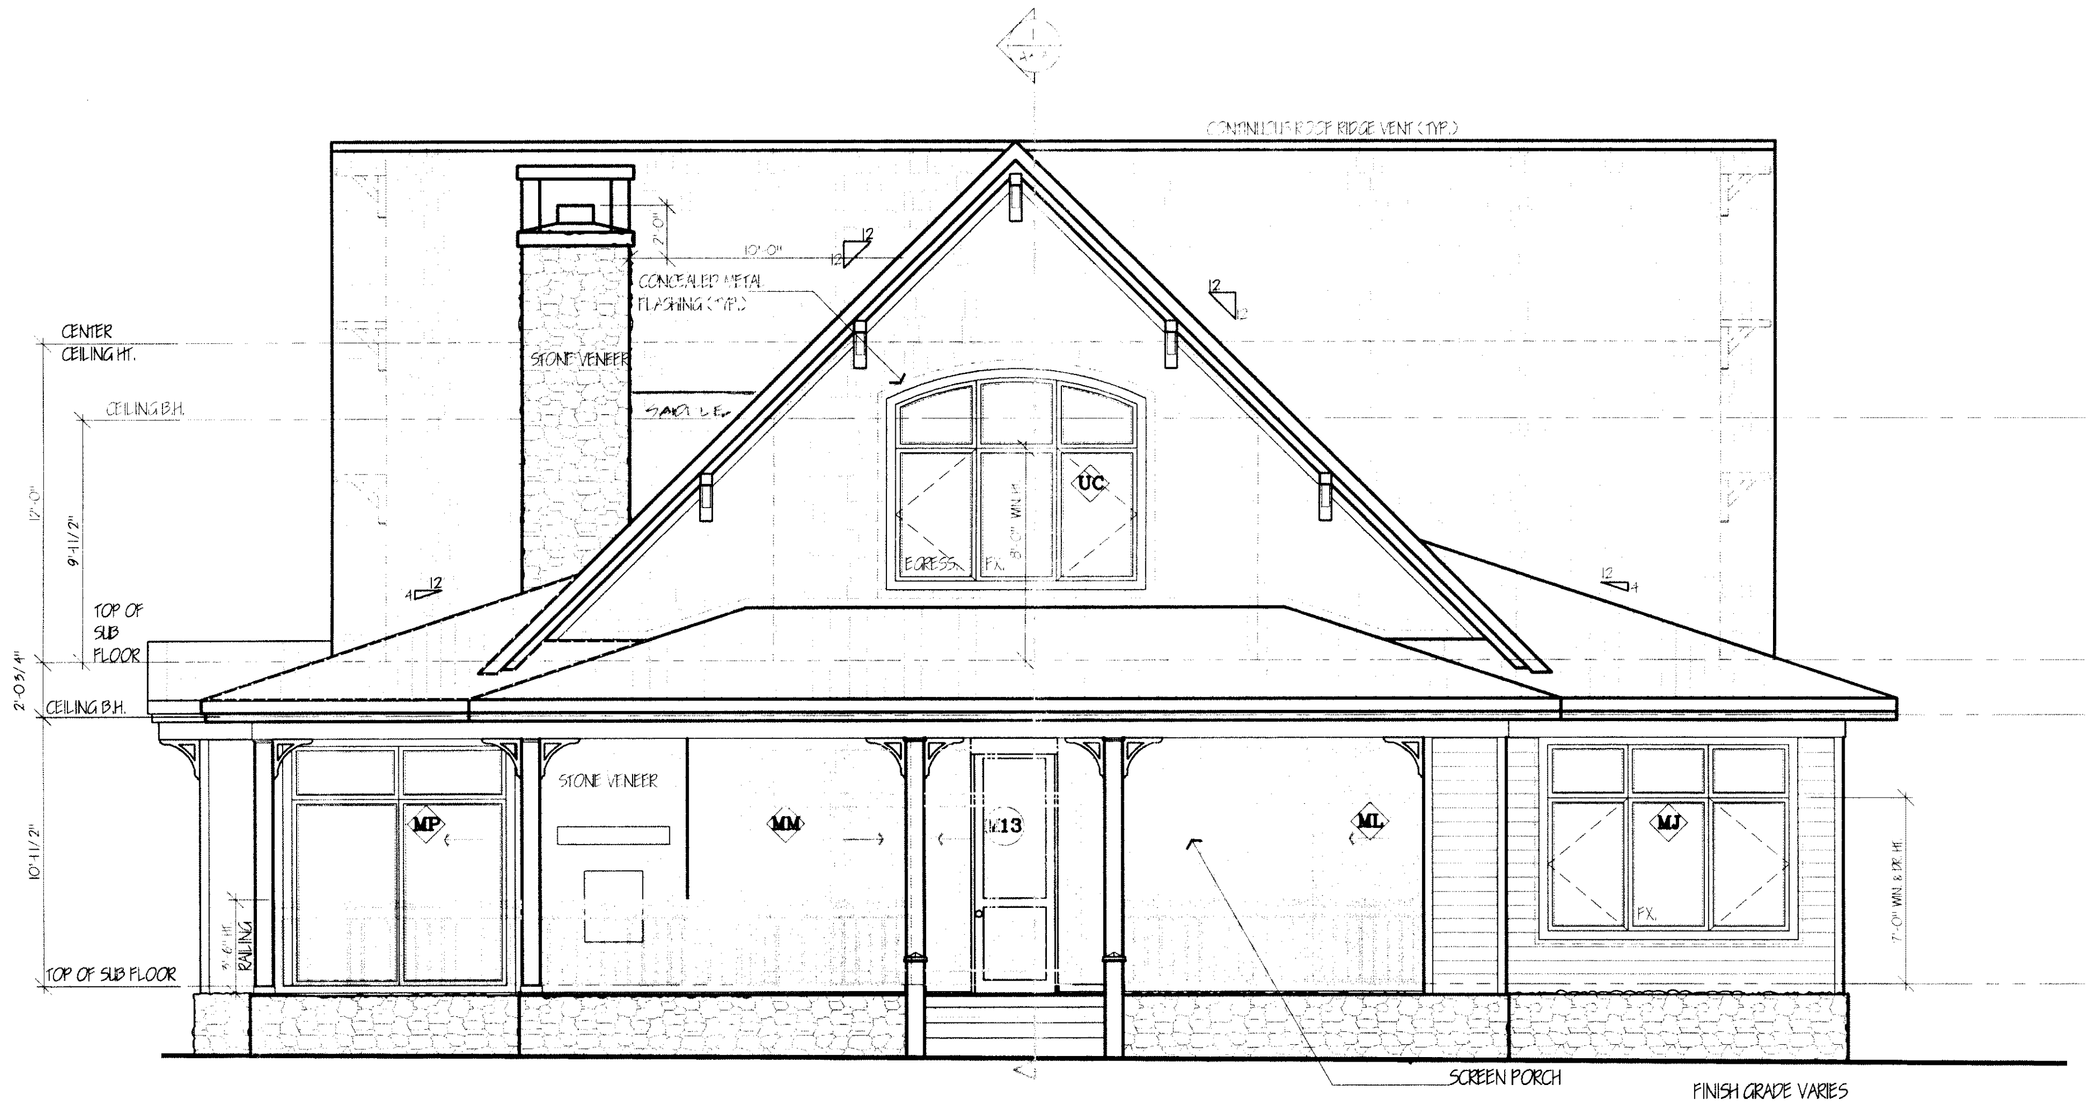

2 A3.1 REAR ELEVATIONS
SCALE: 1/4" = 1'-0"

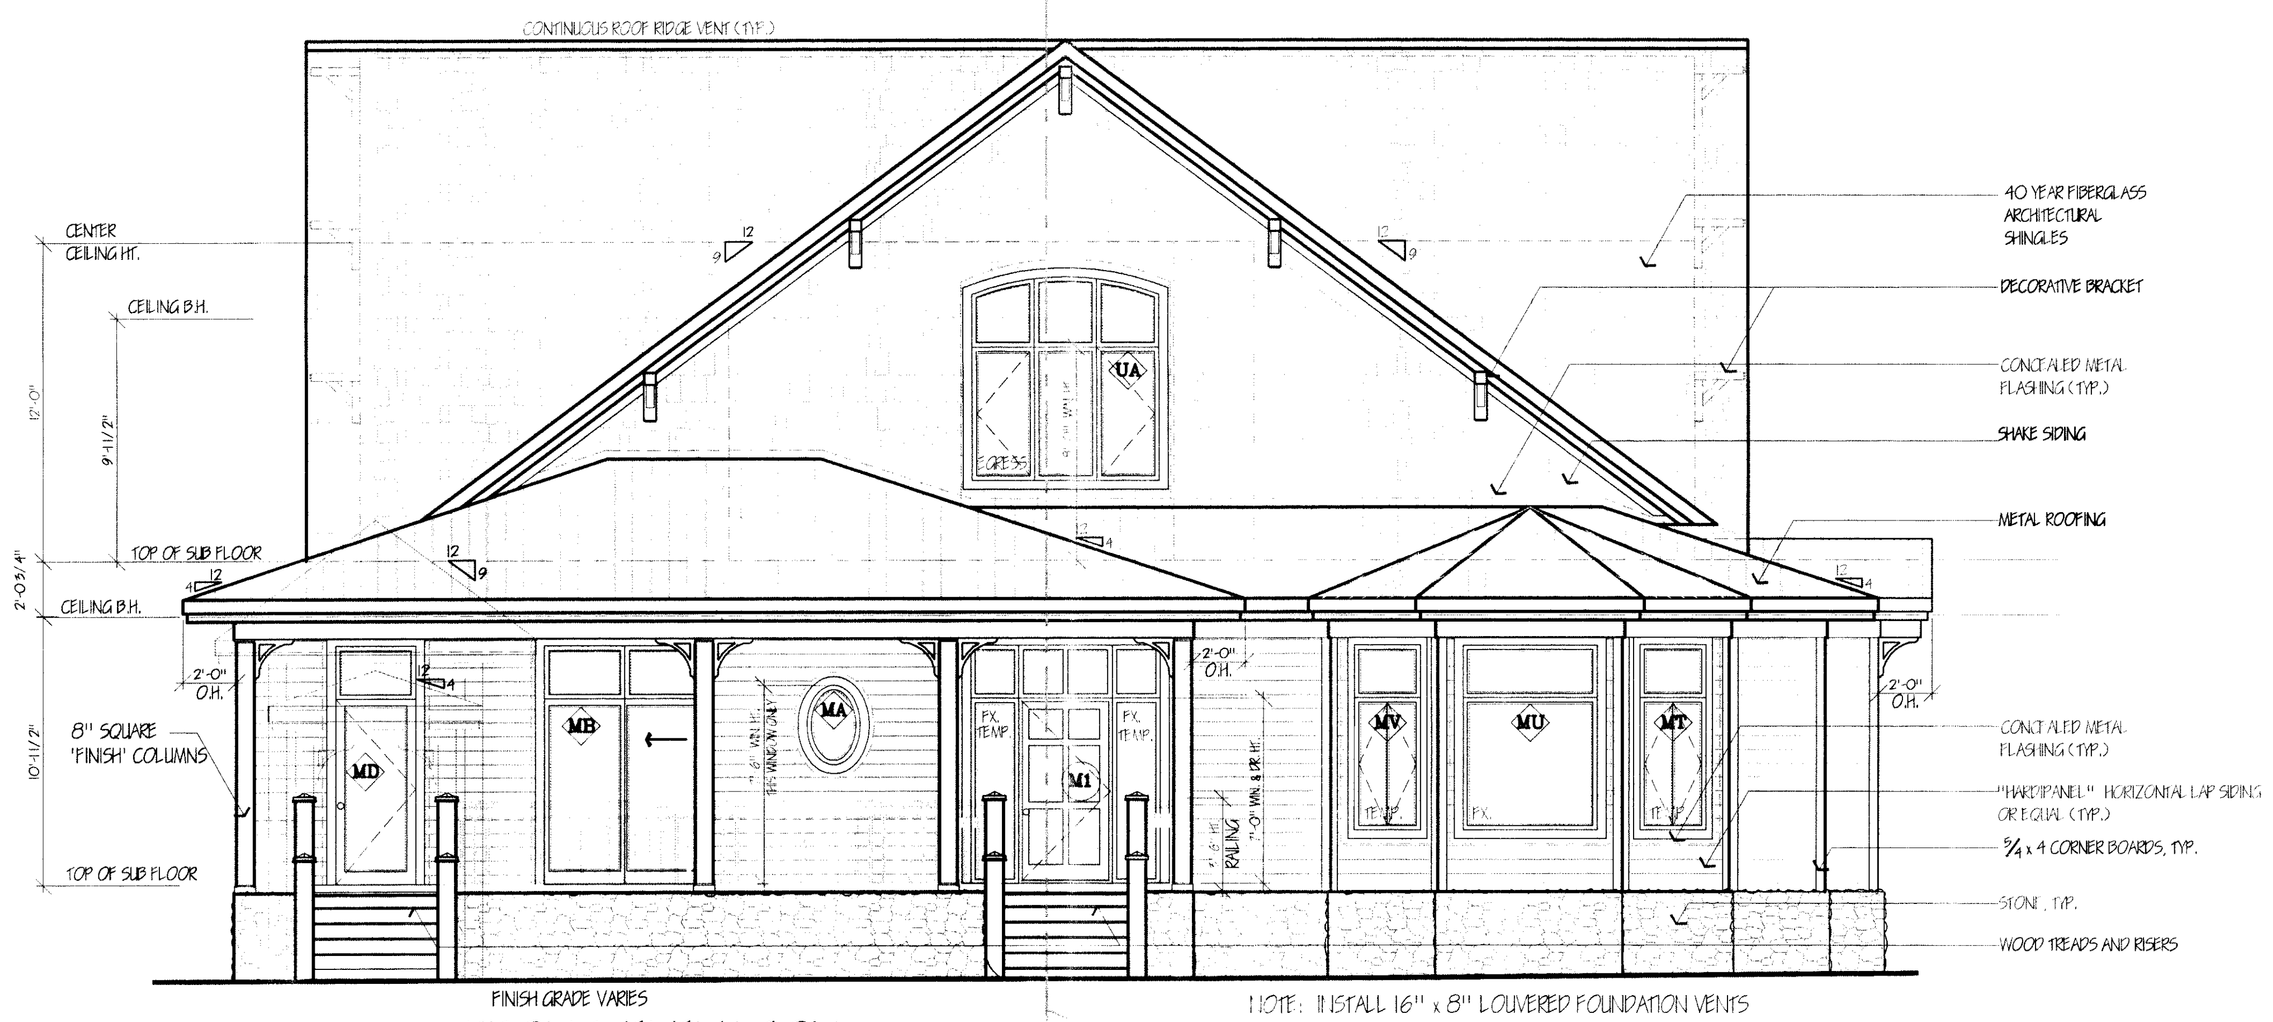

1 A3.1 FRONT ELEVATION
SCALE: 1/4" = 1'-0"

NOTE: INSTALL 16" x 8" LOUVERED FOUNDATION VENTS W/ SCREENS AS PER CODE. CENTER VENTS ON WINDOWS @ MAIN LEVEL WHERE POSSIBLE.

ARMIN L. WESSEL, ARCHITECT, INC.
7 SOUTH MAIN STREET, SUITE 2A • P.O. BOX 310
BURNSVILLE, NORTH CAROLINA 28714
PHONE (828)-682-0300 FAX (828)-682-0308

COPYRIGHT © 2008 ARMIN L. WESSEL, ARCHITECT, INC. ALL RIGHTS RESERVED
THESE DRAWINGS ARE THE PROPERTY OF THE ARCHITECT AND ARE NOT TO BE USED FOR ANY OTHER PROJECTS EXCEPT BY AGREEMENT WRITTEN BY THE ARCHITECT. IN WRITING.

DRN
CHK
SEAL
OFFICER OF THE CORPORATION (PRESIDENT)

CONSULTANT

REVISIONS:

PROJECT TITLE:
RESIDENCE
GREEN MOUNTAIN FARMS

SHEET TITLE:
EXTERIOR ELEVATIONS

SCALE: 1/4" = 1'-0"
DRAWING: A3.1
PROJECT NO.: 08-0637
DATE: 10/9/2008 11:41:59 AM

NOTE: THIS DRAWING IS DESIGNED WITH THE INTENT NOT TO BE SCALED. ANY DISCREPANCIES SHOULD BE BROUGHT TO THE ARCHITECTS ATTENTION FOR REVIEW.