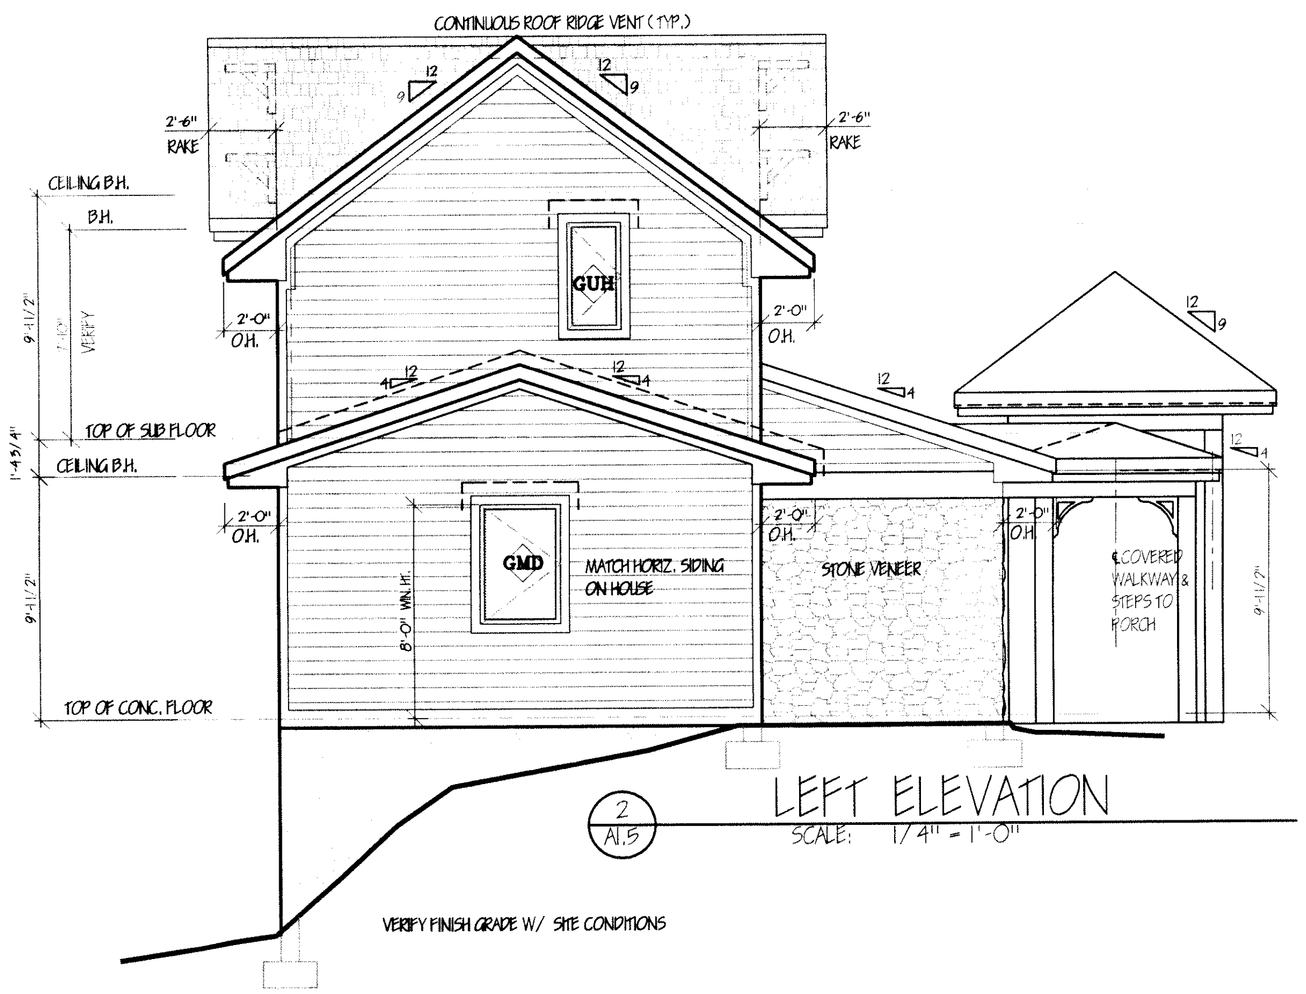

2
A1.5

LEFT ELEVATION
SCALE: 1/4" = 1'-0"

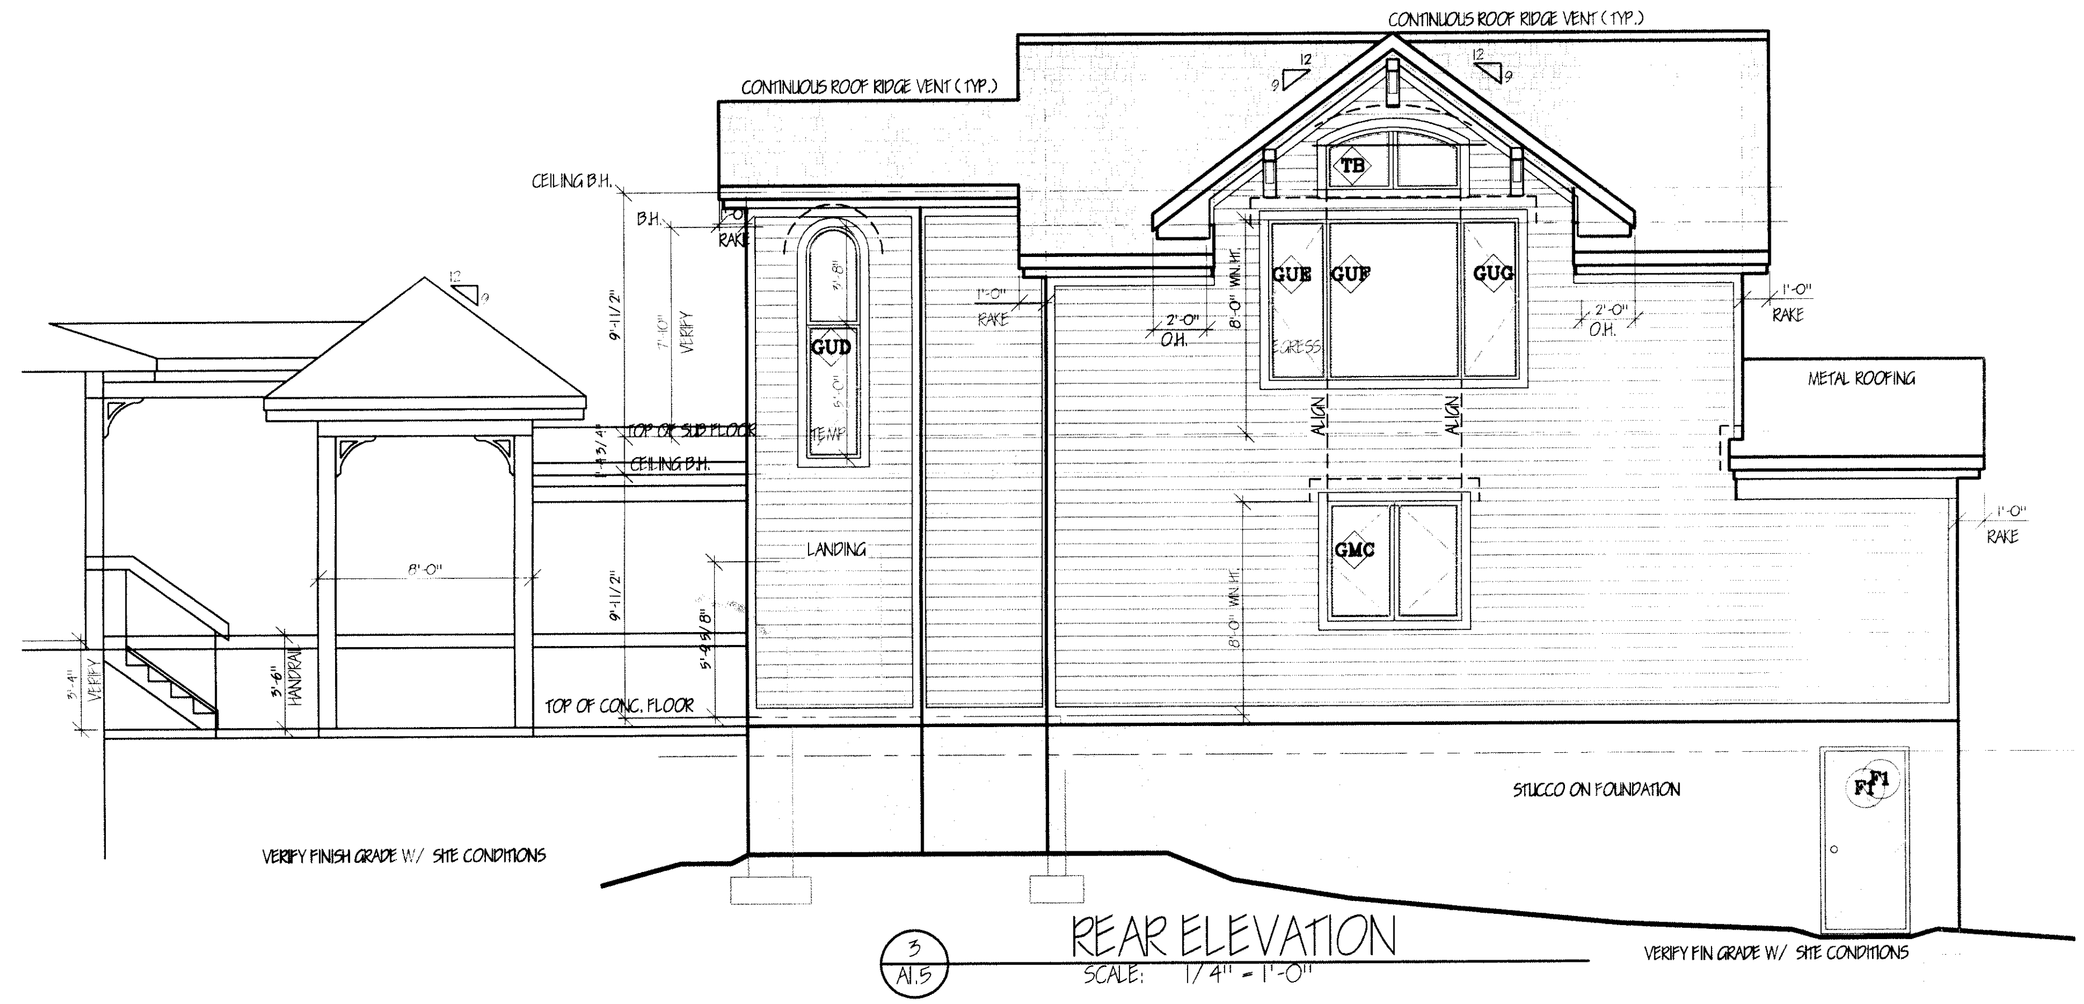

3
A1.5

REAR ELEVATION
SCALE: 1/4" = 1'-0"

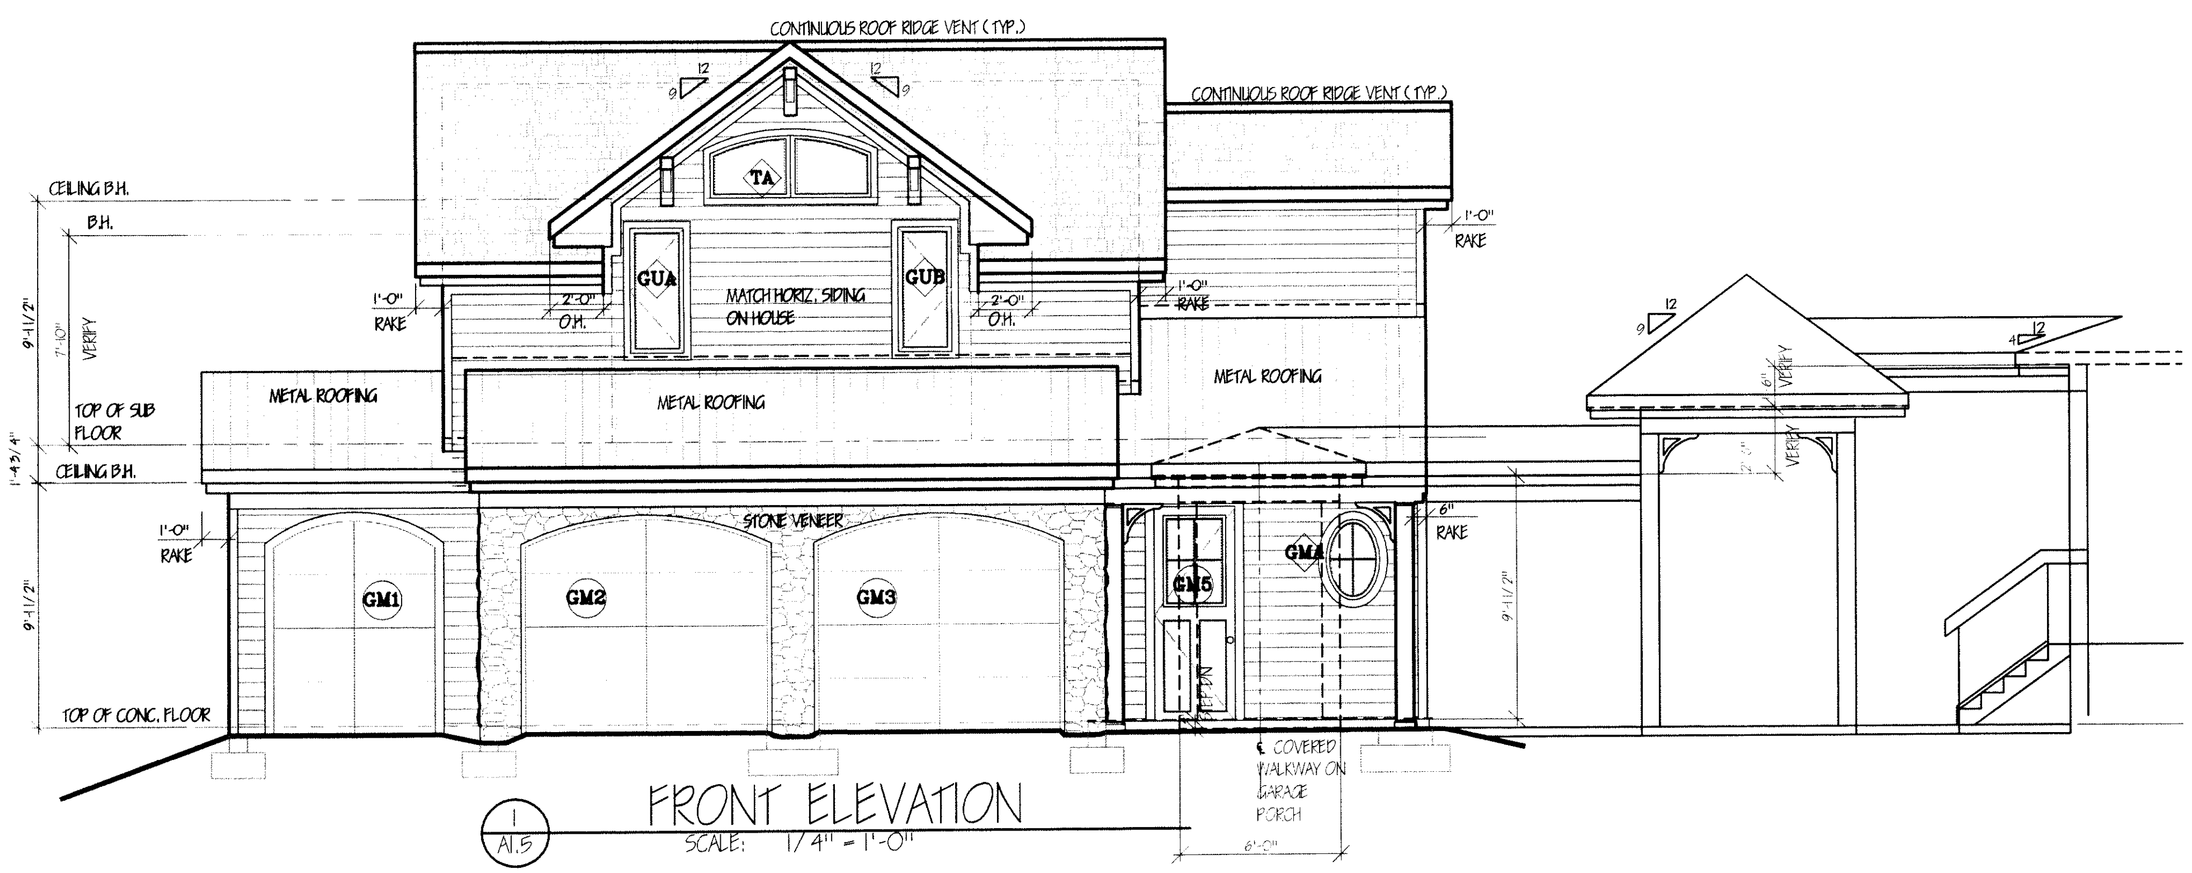

1
A1.5

FRONT ELEVATION
SCALE: 1/4" = 1'-0"

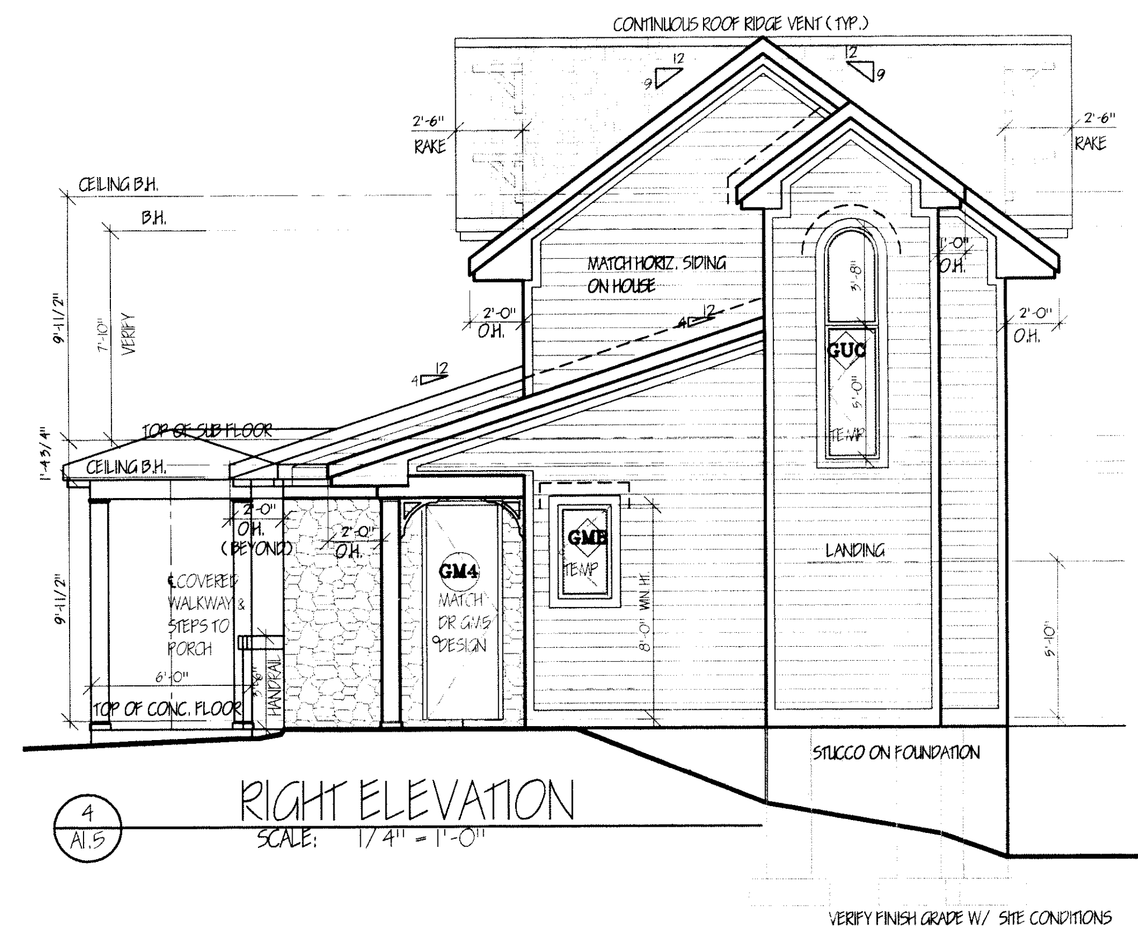

4
A1.5

RIGHT ELEVATION
SCALE: 1/4" = 1'-0"

ARMIN L. WESSEL, ARCHITECT, INC.
7 SOUTH MAIN, SUITE 2A • P O BOX 305
BURNSVILLE, NORTH CAROLINA 28714
PHONE (828)-682-2800 FAX (828)-682-2808

COPYRIGHT © 2008 ARMIN L. WESSEL ARCHITECT
ALL RIGHTS RESERVED
THE REPRODUCTIONS ARE THE PROPERTY OF THE ARCHITECT AND ARE NOT TO BE USED FOR ANY OTHER PROJECT OTHER THAN AGREEMENT WITH THE ARCHITECT IN WRITING

DRN.
CHK.
SEAL
OFFICER OF THE CORPORATION (PRESIDENT)

CONSULTANT

REVISIONS:

NOTE: THIS DRAWING IS DESIGNED WITH THE INTENT NOT TO BE SCALED. ANY DISCREPANCIES SHOULD BE BROUGHT TO THE ARCHITECTS ATTENTION FOR REVIEW

PROJECT TITLE:
RESIDENCE
GREEN MOUNTAIN FARMS

SHEET TITLE:
GARAGE 4-VIEWS

SCALE: 1/4" = 1'-0"
DRAWING: A1.5
PROJECT NO.: 08-0637
DATE: 10/9/2008 11:59:35 AM

OCT 13 2008