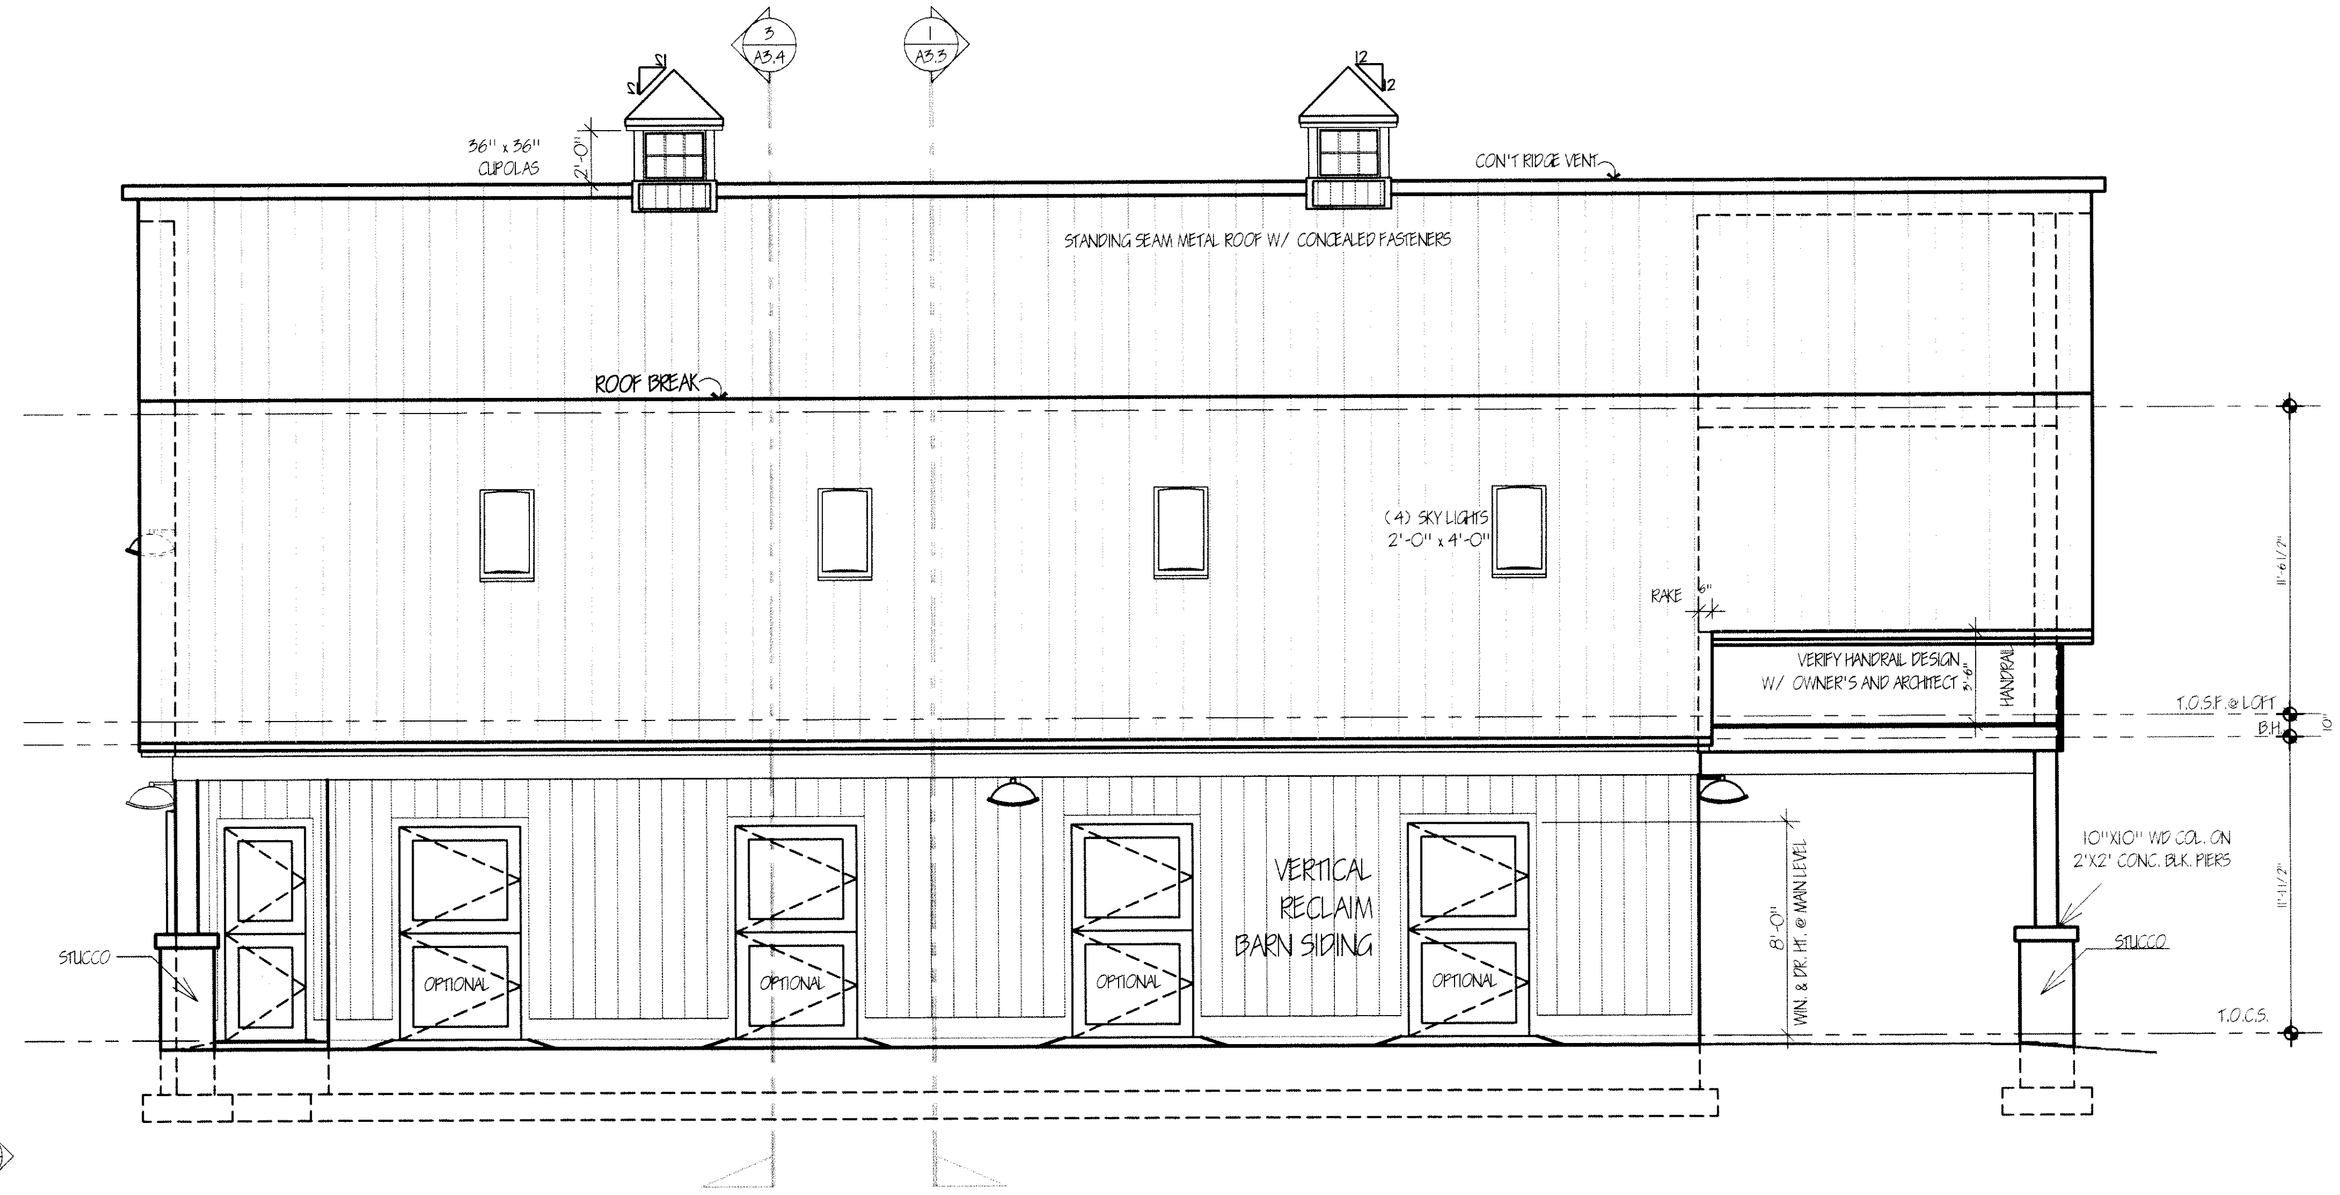

2
A3.1
RIGHT SIDE ELEVATION
SCALE: 1/4" = 1'-0"

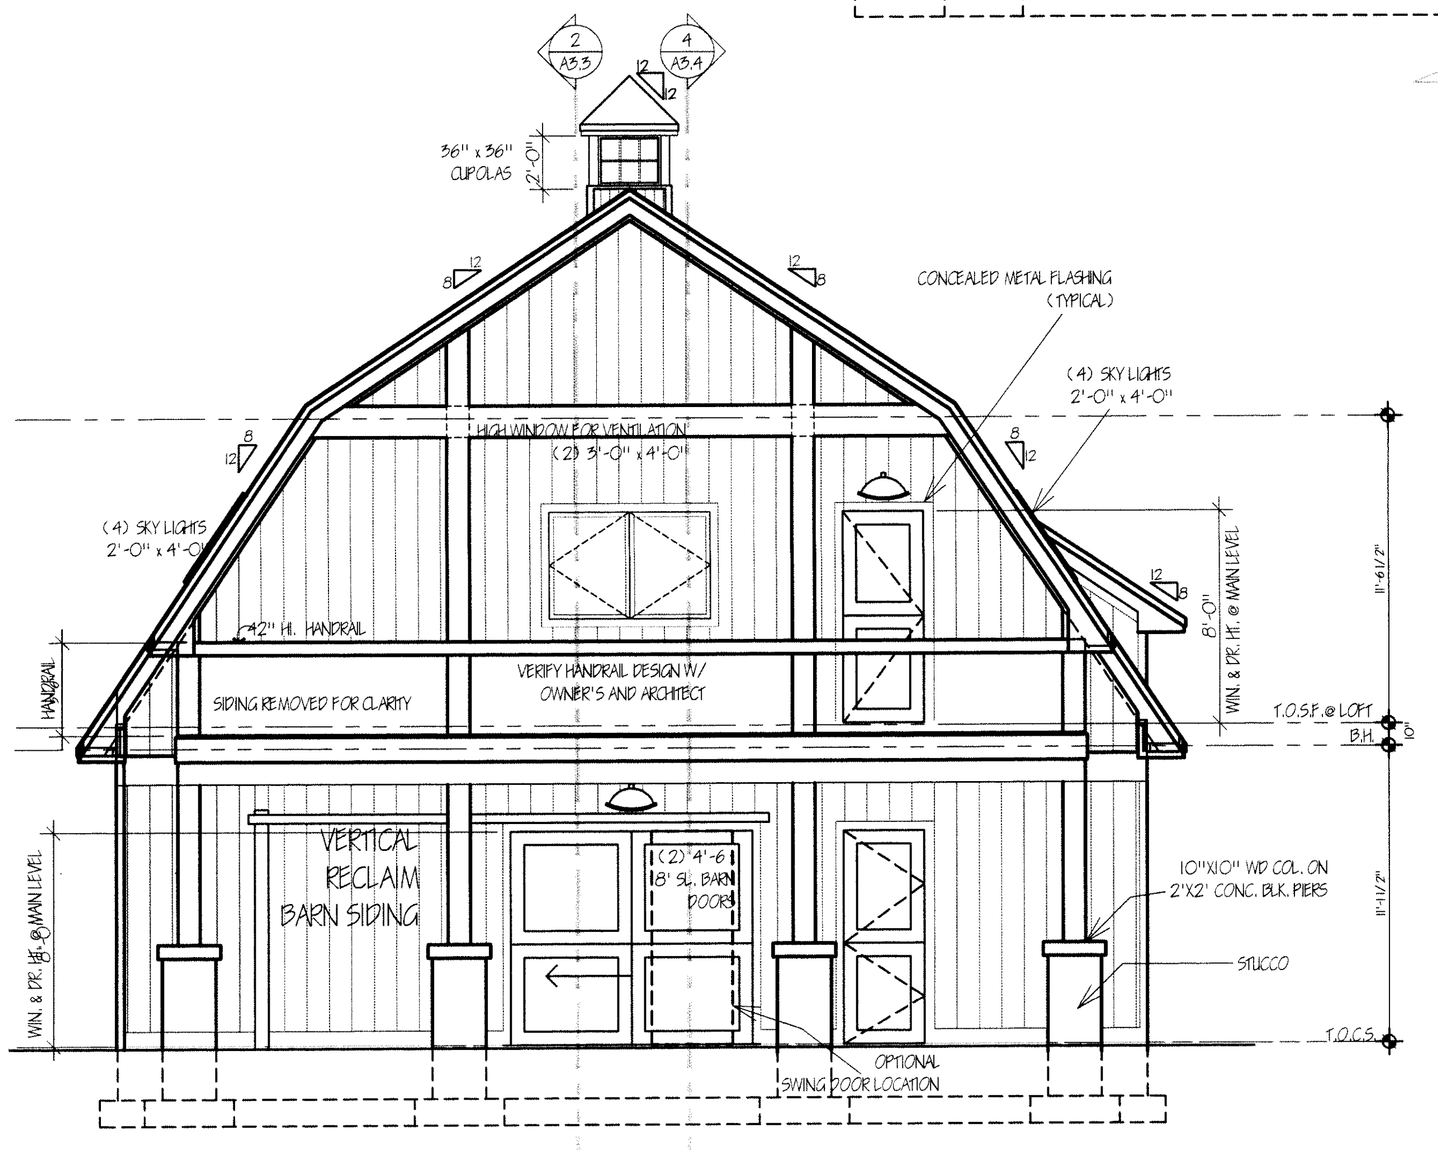

1
A3.1
FRONT ELEVATION
SCALE: 1/4" = 1'-0"

ARMIN L. WESSEL, ARCHITECT, INC.
7 SOUTH MAIN, SUITE 2A • P.O. BOX 305
BURNSVILLE, NORTH CAROLINA 28714
PHONE (828)-682-0300 FAX (828)-682-0308

COPYRIGHT © 2006 ARMIN L. WESSEL, ARCHITECT
ALL RIGHTS RESERVED
THESE DRAWINGS ARE THE PROPERTY OF THE ARCHITECT AND ARE NOT TO BE USED FOR ANY OTHER PROJECTS EXCEPT BY AGREEMENT IN WRITING ARCHITECT IN WRITING

DRN.
CHK.
SEAL
OFFICER OF THE CORPORATION (PRESIDENT)

CONSULTANT

REVISIONS:

PROJECT TITLE:
STABLES
GREEN MOUNTAIN FARMS

SHEET TITLE:
ELEVATIONS
SCALE:
DRAWING:
A3.1
PROJECT NO.:
06-0639
DATE:
7/20/2006 12:15:00 PM

NOTE: THIS DRAWING IS DESIGNED WITH THE INTENT NOT TO BE SCALED. ANY DISCREPANCIES SHOULD BE BROUGHT TO THE ARCHITECTS ATTENTION FOR REVIEW.

JUL 26 2006