CURVE	RADIUS	ARC LENGTH	CHORD LENGTH	CHORD BEARING	DELTA ANGLE
C1	75.64'	87.63'	82.81'	S 34°05'58" E	66°22'37"

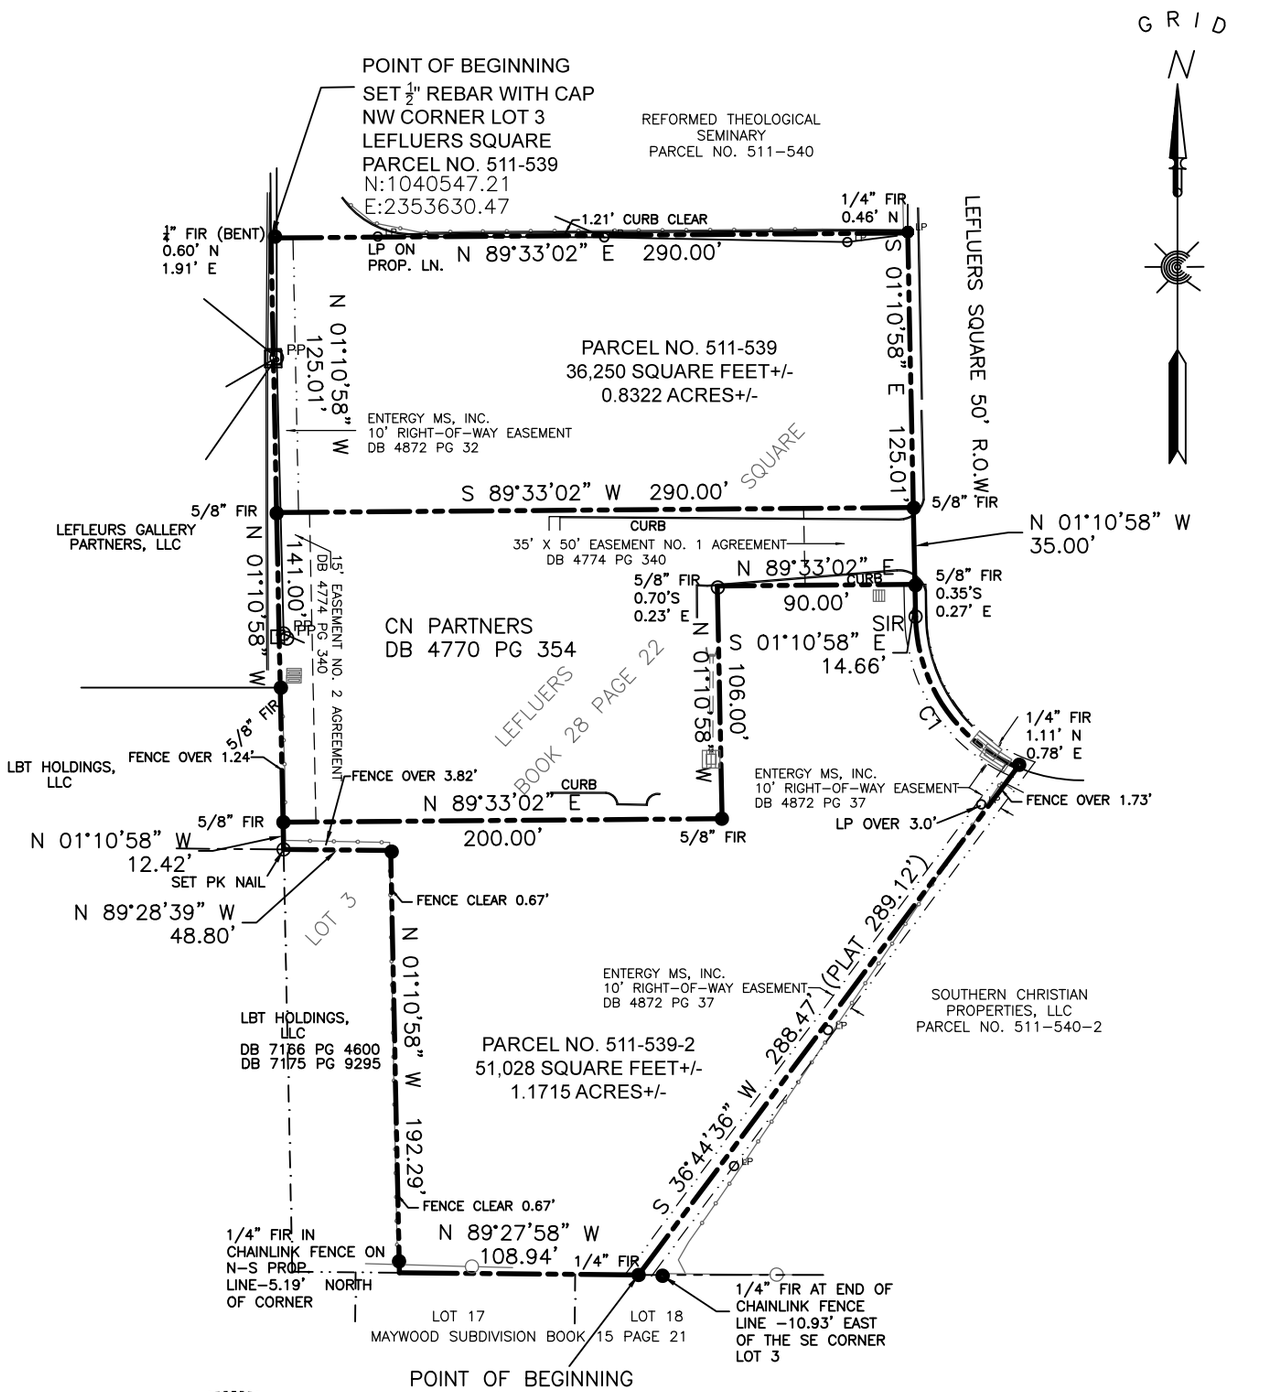

GENERAL LEGEND

- T — TELEPHONE BOX
- ● — FOUND IRON ROD (FIR)
- ○ SIR — SET 1/2" IRON ROD
- ○ PP — POWER POLE
- COMMUNICATIONS HAND HOLE
- DROP INLET
- FIBER OPTIC MARKER POST

MISSISSIPPI REGISTERED NO. 02648 PROFESSIONAL LAND SURVEYOR R. LAMAR BULLOCK

R. LAMAR BULLOCK, P.S. MS REG. NO. 02648

THIS SURVEY IS SUBJECT TO A CURRENT AND ACCURATE TITLE REPORT.
CLASS "A" SURVEY DATE OF FIELD SURVEYS: 05-08-2024

HORIZONTAL DATUM SHOWN ON THIS DRAWING IS REFERENCED TO THE MISSISSIPPI STATE PLANE COORDINATE SYSTEM, WEST ZONE (NAD 83).
BASED ON THE FOUND ¼ INCH IRON ROD AT THE SE CORNER OF LOT 3
Convergence (dms)
00 05 57.09
Scale factor
0.99995375

THIS PARCEL IS LOCATED IN FLOOD ZONE "X" (UNSHADED) PER F.I.R.M. PANEL NUMBER 28049C307H DATED NOVEMBER 18, 2009.

0 80 160 240

BOUNDARY SURVEY FOR

PARCEL NUMBERS 511-539 AND 511-539-2
LOCATED IN LOT 3 LEFLEUR'S SQUARE
SECTION 13, T-6-N, R-1-E
FIRST JUDICIAL DISTRICT
CITY OF JACKSON, HINDS COUNTY, MISSISSIPPI

BULLOCK SURVEYING & MAPPING, LLC
P. O. BOX 427
MADISON MS 39130
PHONE: 601-941-3103 · lamar@bullocksurvey.com

Scale: 1"=80'	Date:05/07/24	LeFleurs Square.dwg
Drawn: R.L.B.	Checked: R.L.B.	Job:BSM 24-020