
N NE E SE S SW W NW

SCALE:1"=50'

BEARING REFERENCE:
NONE. RECORD INFORMATION RELIANT UPON ANGULAR DATA ONLY.
ALL ANGULAR DATA SHOWN HEREON REFERENCED THERETO.



AERIAL PHOTOGRAPH
(MAY NOT SHOW LATEST IMPROVEMENTS)
(NOT-TO-SCALE)

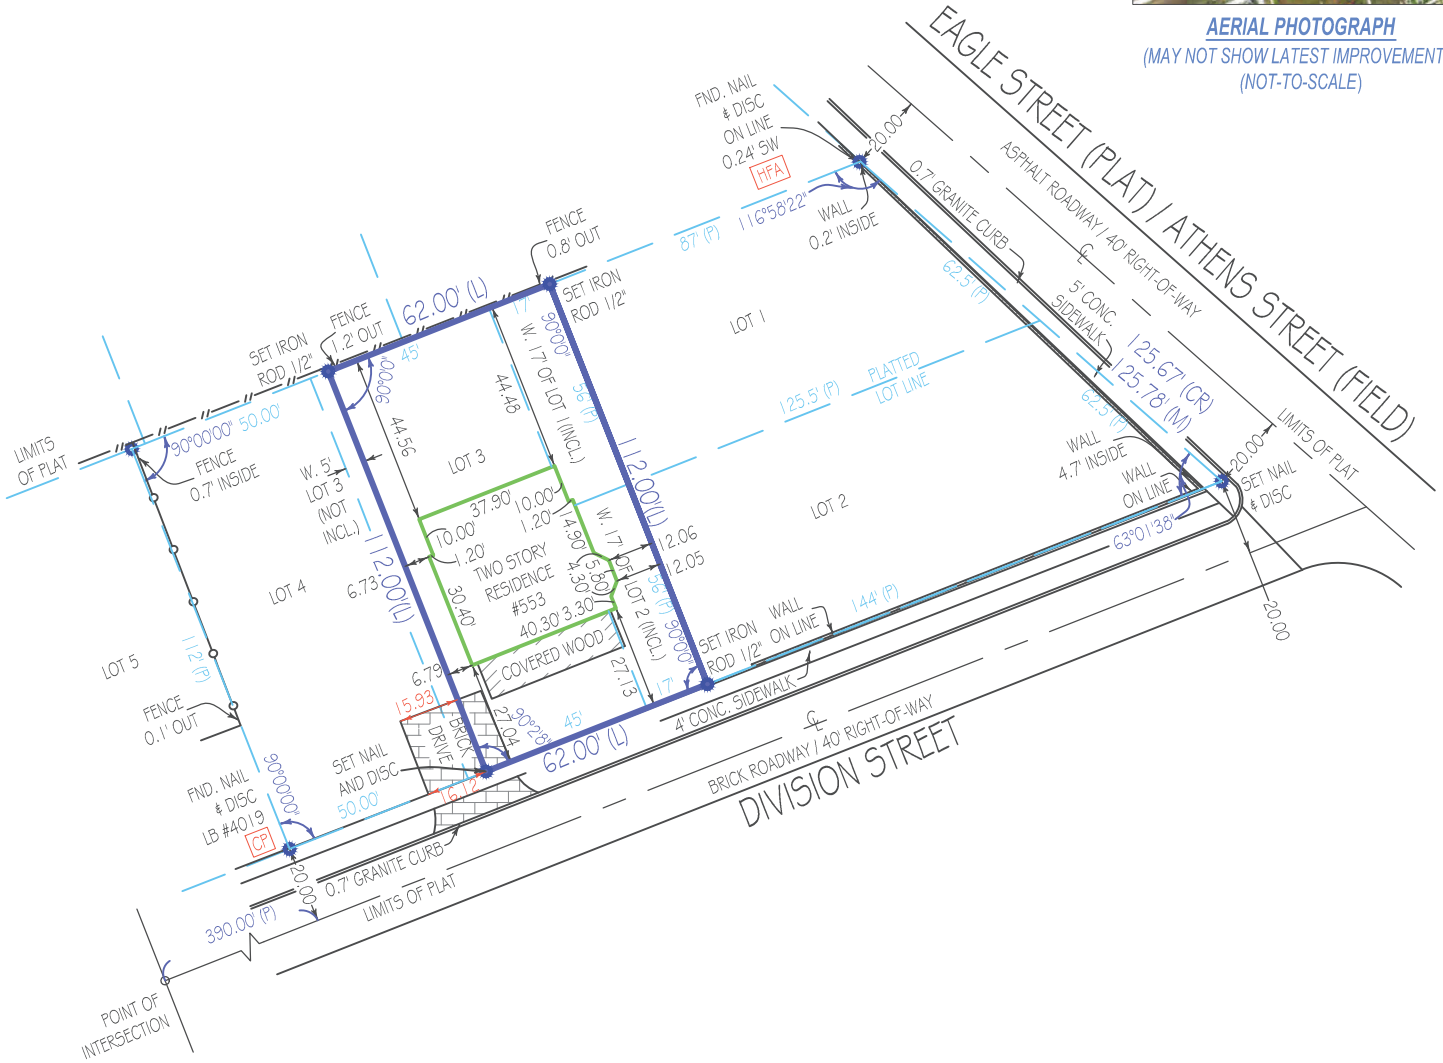

"CP" = CONTROLLING POINT (POINT OF ROTATION) "HFA" = HELD FOR ALIGNMENT - ALL OTHER MONUMENTATION AND IMPROVEMENTS RELATIVE THERETO

Platted Easements, Notable or Adverse Conditions (unplatted easements also listed if provided by client): IF APPLICABLE, RECIPIENTS OF THIS SURVEY SHOULD REVIEW THE POSITION OF ANY FENCE LINES SHOWN HEREON AND THEIR RELATIONSHIP TO THE BOUNDARY LINE

- COMMUNITY CONCRETE SIDEWALK CROSSES THE BOUNDARY LINES ON SOUTHERLY SIDE OF SUBJECT PROPERTY.
- BRICK DRIVE ENCROACHES INTO LOT 3 ALONG THE SOUTHWESTERLY PROPERTY LINE.

This survey has been issued by the following Landtec Surveying office:
700 West Hillsboro Boulevard, Suite 4-100
Deerfield Beach, FL 33441
Office: (561) 367-3587
Fax: (561) 465-3145
www.Landtecsurvey.com

Elevations, if shown:
Benchmark: _____
Benchmark Elev.: _____
Benchmark Datum: _____
Elevations on Drawing are in:
N.G.V.D.29 ☐ N.A.V.D.88 ☐

Revisions:	Job Nr: 152423-CW	Date of Field Work: 08/24/2022	Drawn by: T.B.

LANDTEC SURVEYING
Proudly Serving Florida's Land Title & Real Estate Industries
... measurably better!
LICENSED BUSINESS No. 8007